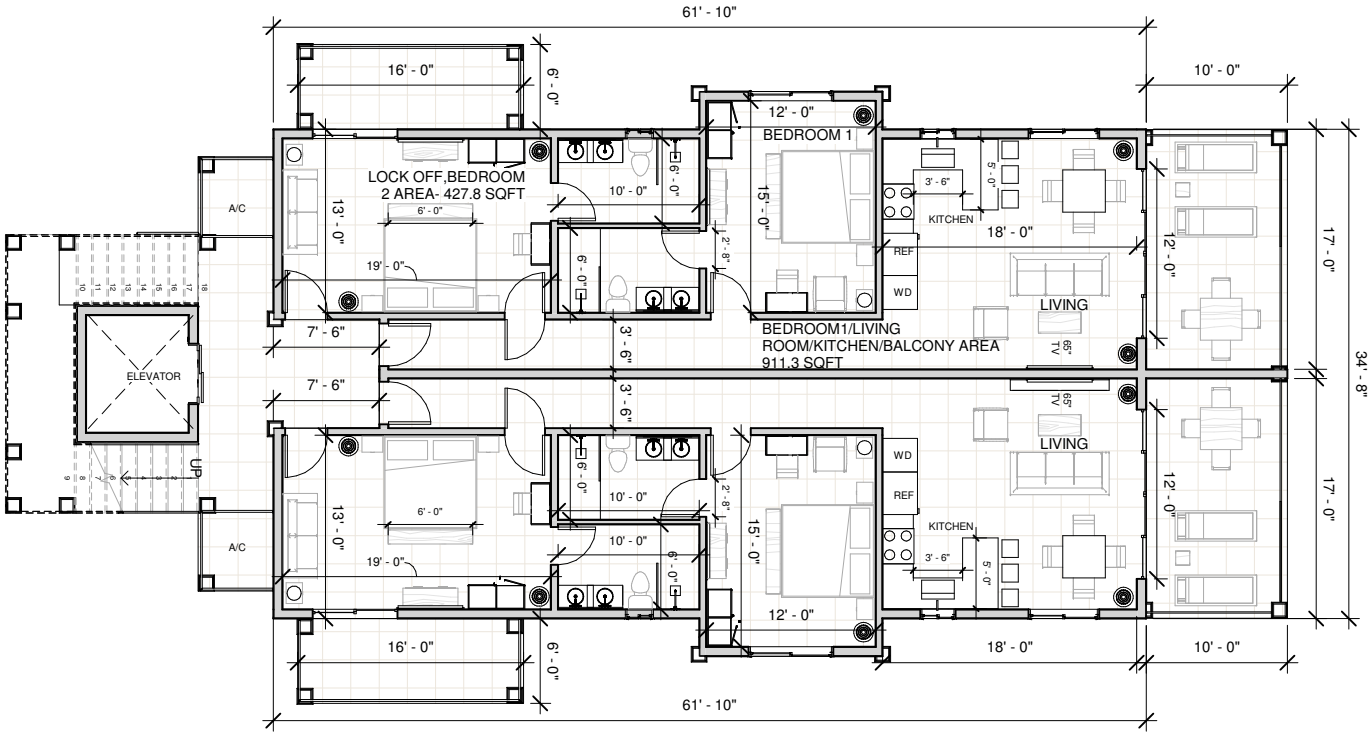

GENERAL LAYOUT

COSTA BLU CONDO UNITS

Ambergris Caye, Belize CA

NOT FOR CONSTRUCTION USE
PRELIMINARY

NOTE: NO REPRODUCTION OF THESE PLANS MAY BE MADE WITHOUT THE WRITTEN PERMISSION OF THE ARCHITECT, AND WHEN MADE MUST BEAR THE ARCHITECT'S NAME. SHOULD CONDITIONS ARISE WHERE BY REASON OF LOCAL CODES OR REGULATIONS, ANY PART OF THE CONSTRUCTION MUST FIRST CONSULT WITH THE ARCHITECT FOR ADJUSTMENTS BEFORE CONSTRUCTION CAN PROCEED. THESE PLANS AND DESIGNS ARE THE PROPERTY OF THE ARCHITECT AND USE OF THE NOTED PROJECT THE NOTED SITE SHALL NOT BE USED ON ANY OTHER SITE WITHOUT THE WRITTEN AUTHORIZATION OF THE ARCHITECT. THE ARCHITECT SHALL NOT BE RESPONSIBLE FOR ANY CHANGES OR OMISSIONS OF DATA, DIMENSIONS, OR SPECIFICATIONS MADE BY THE CONTRACTOR OR OUTSIDER WITHOUT AUTHORIZATION AFTER PLANS HAVE BEEN RELEASED

LEVEL 1 LAYOUT

Project number	0000
Date	5 MARCH 26
Drawn by	HR
Designed by	HR

A2

Scale 1/8" = 1'-0"